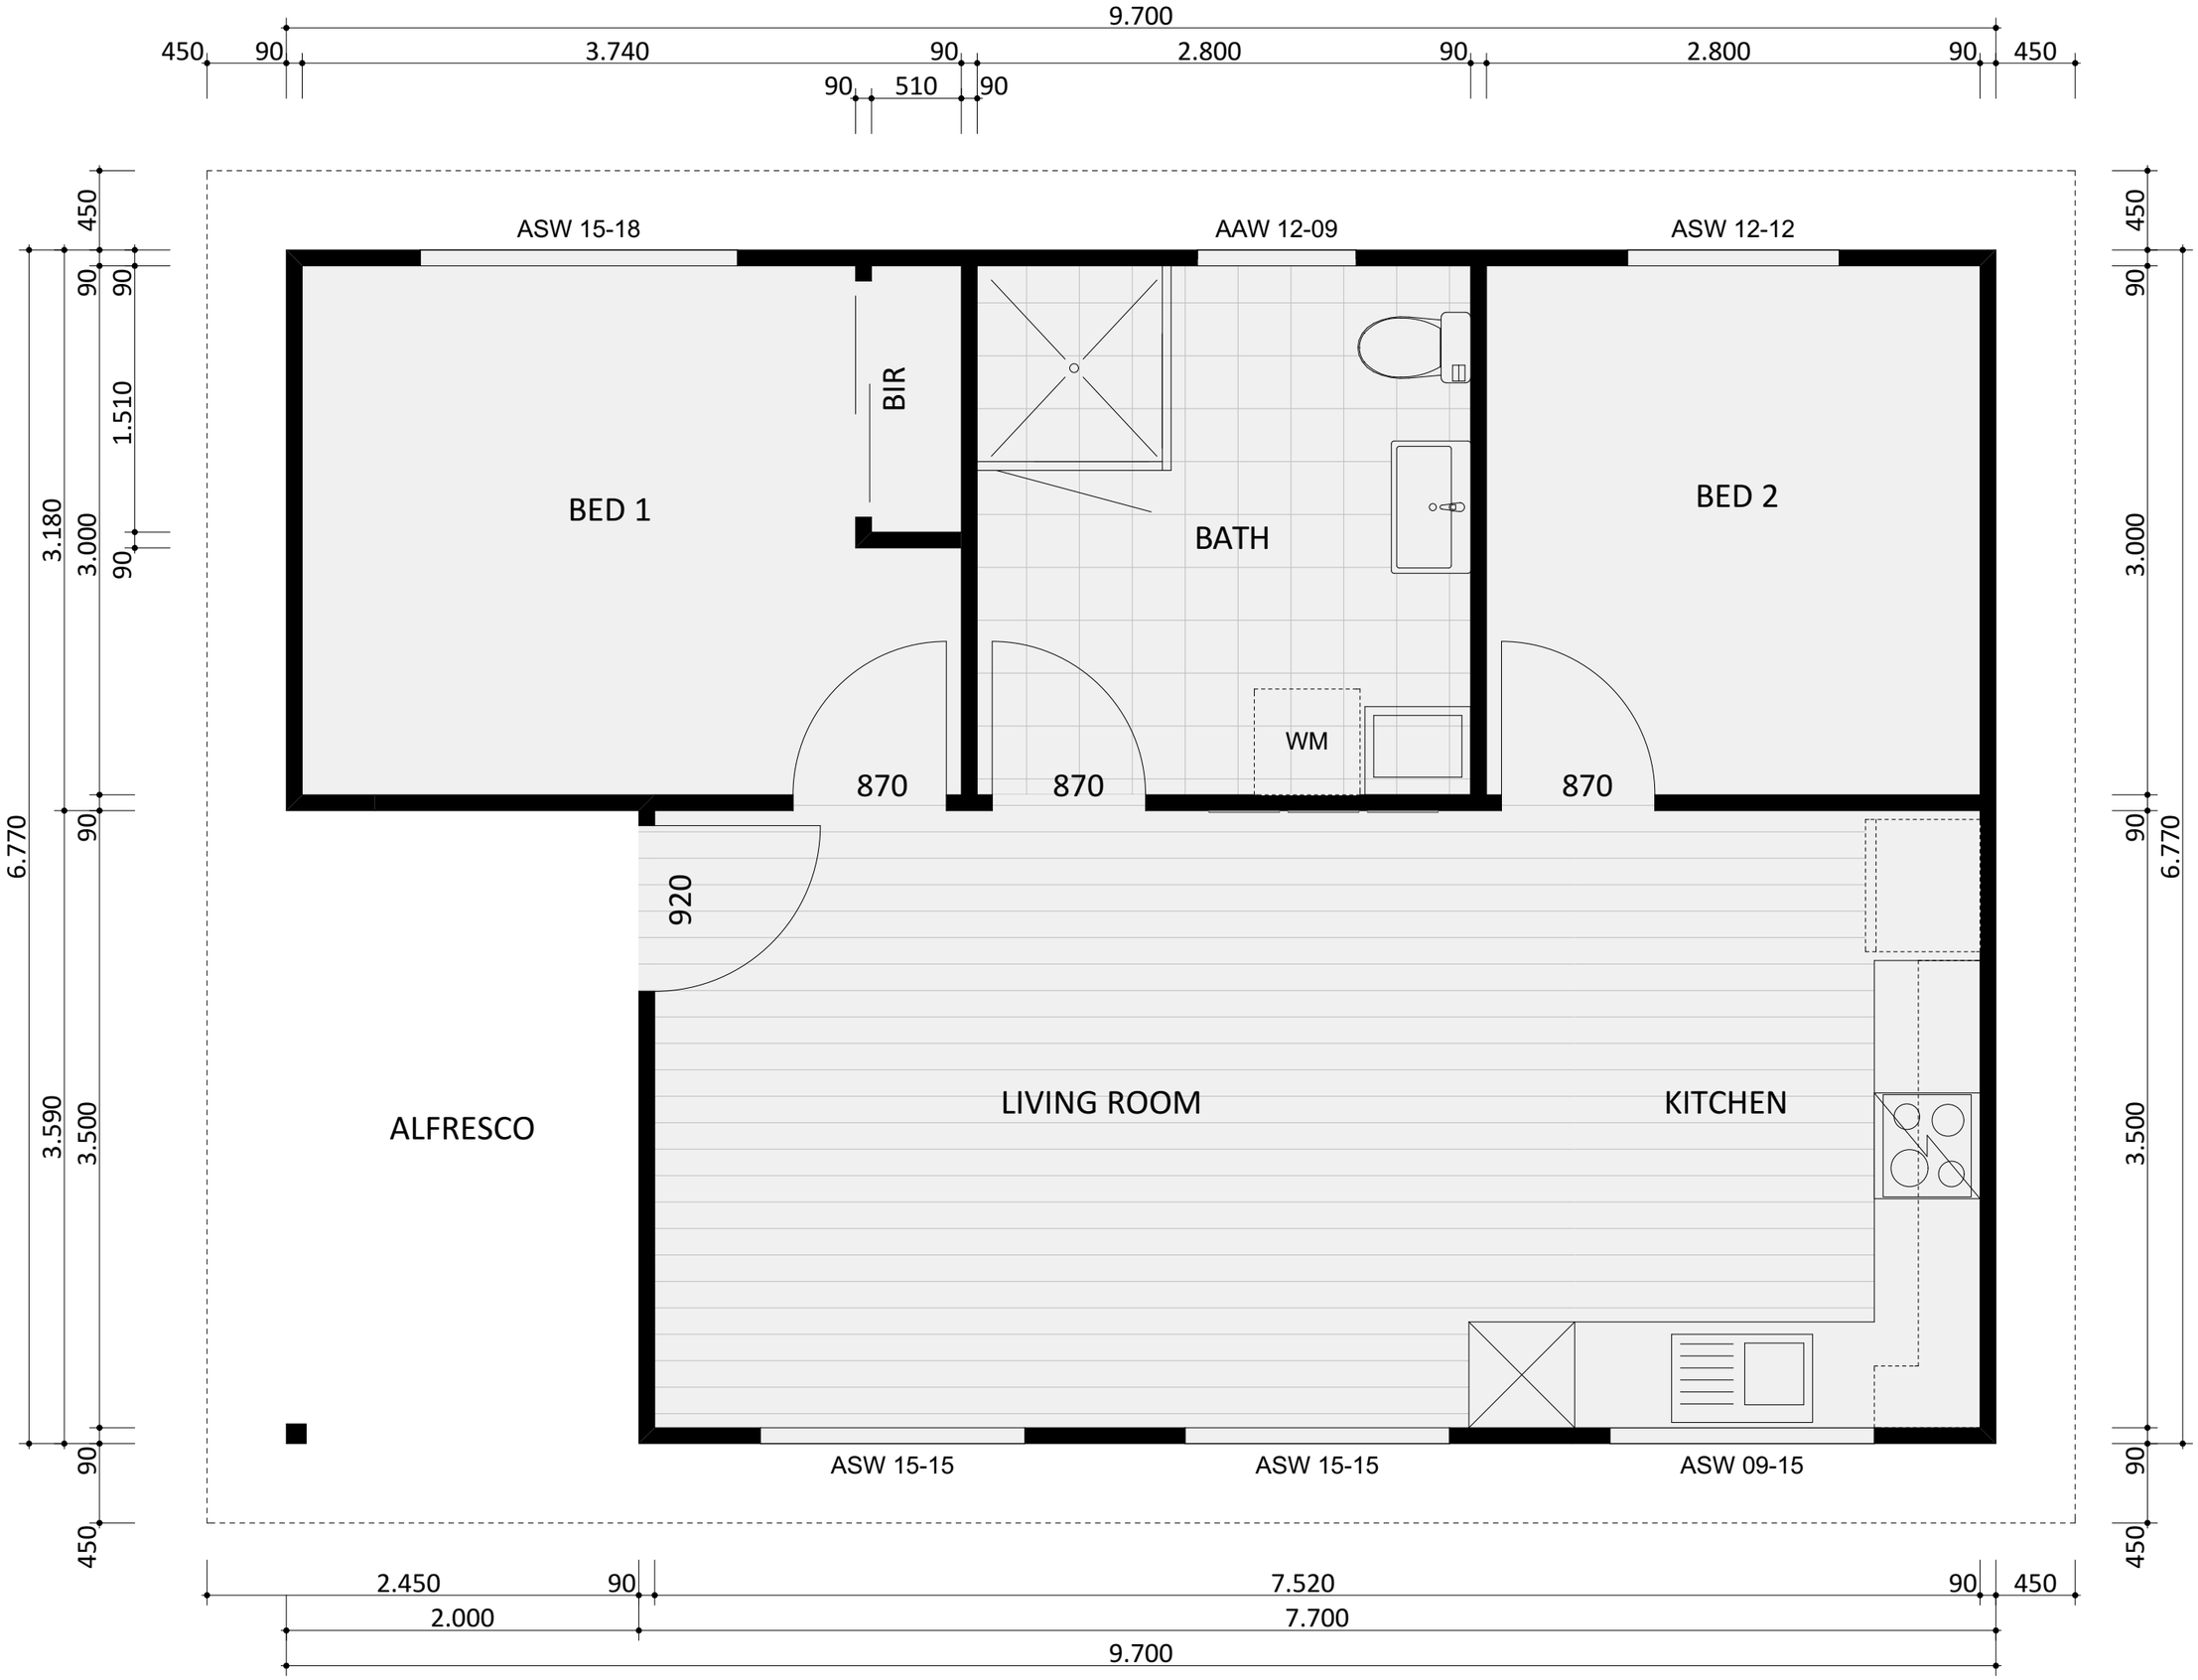

260 CLASSIC - FLOOR PLAN