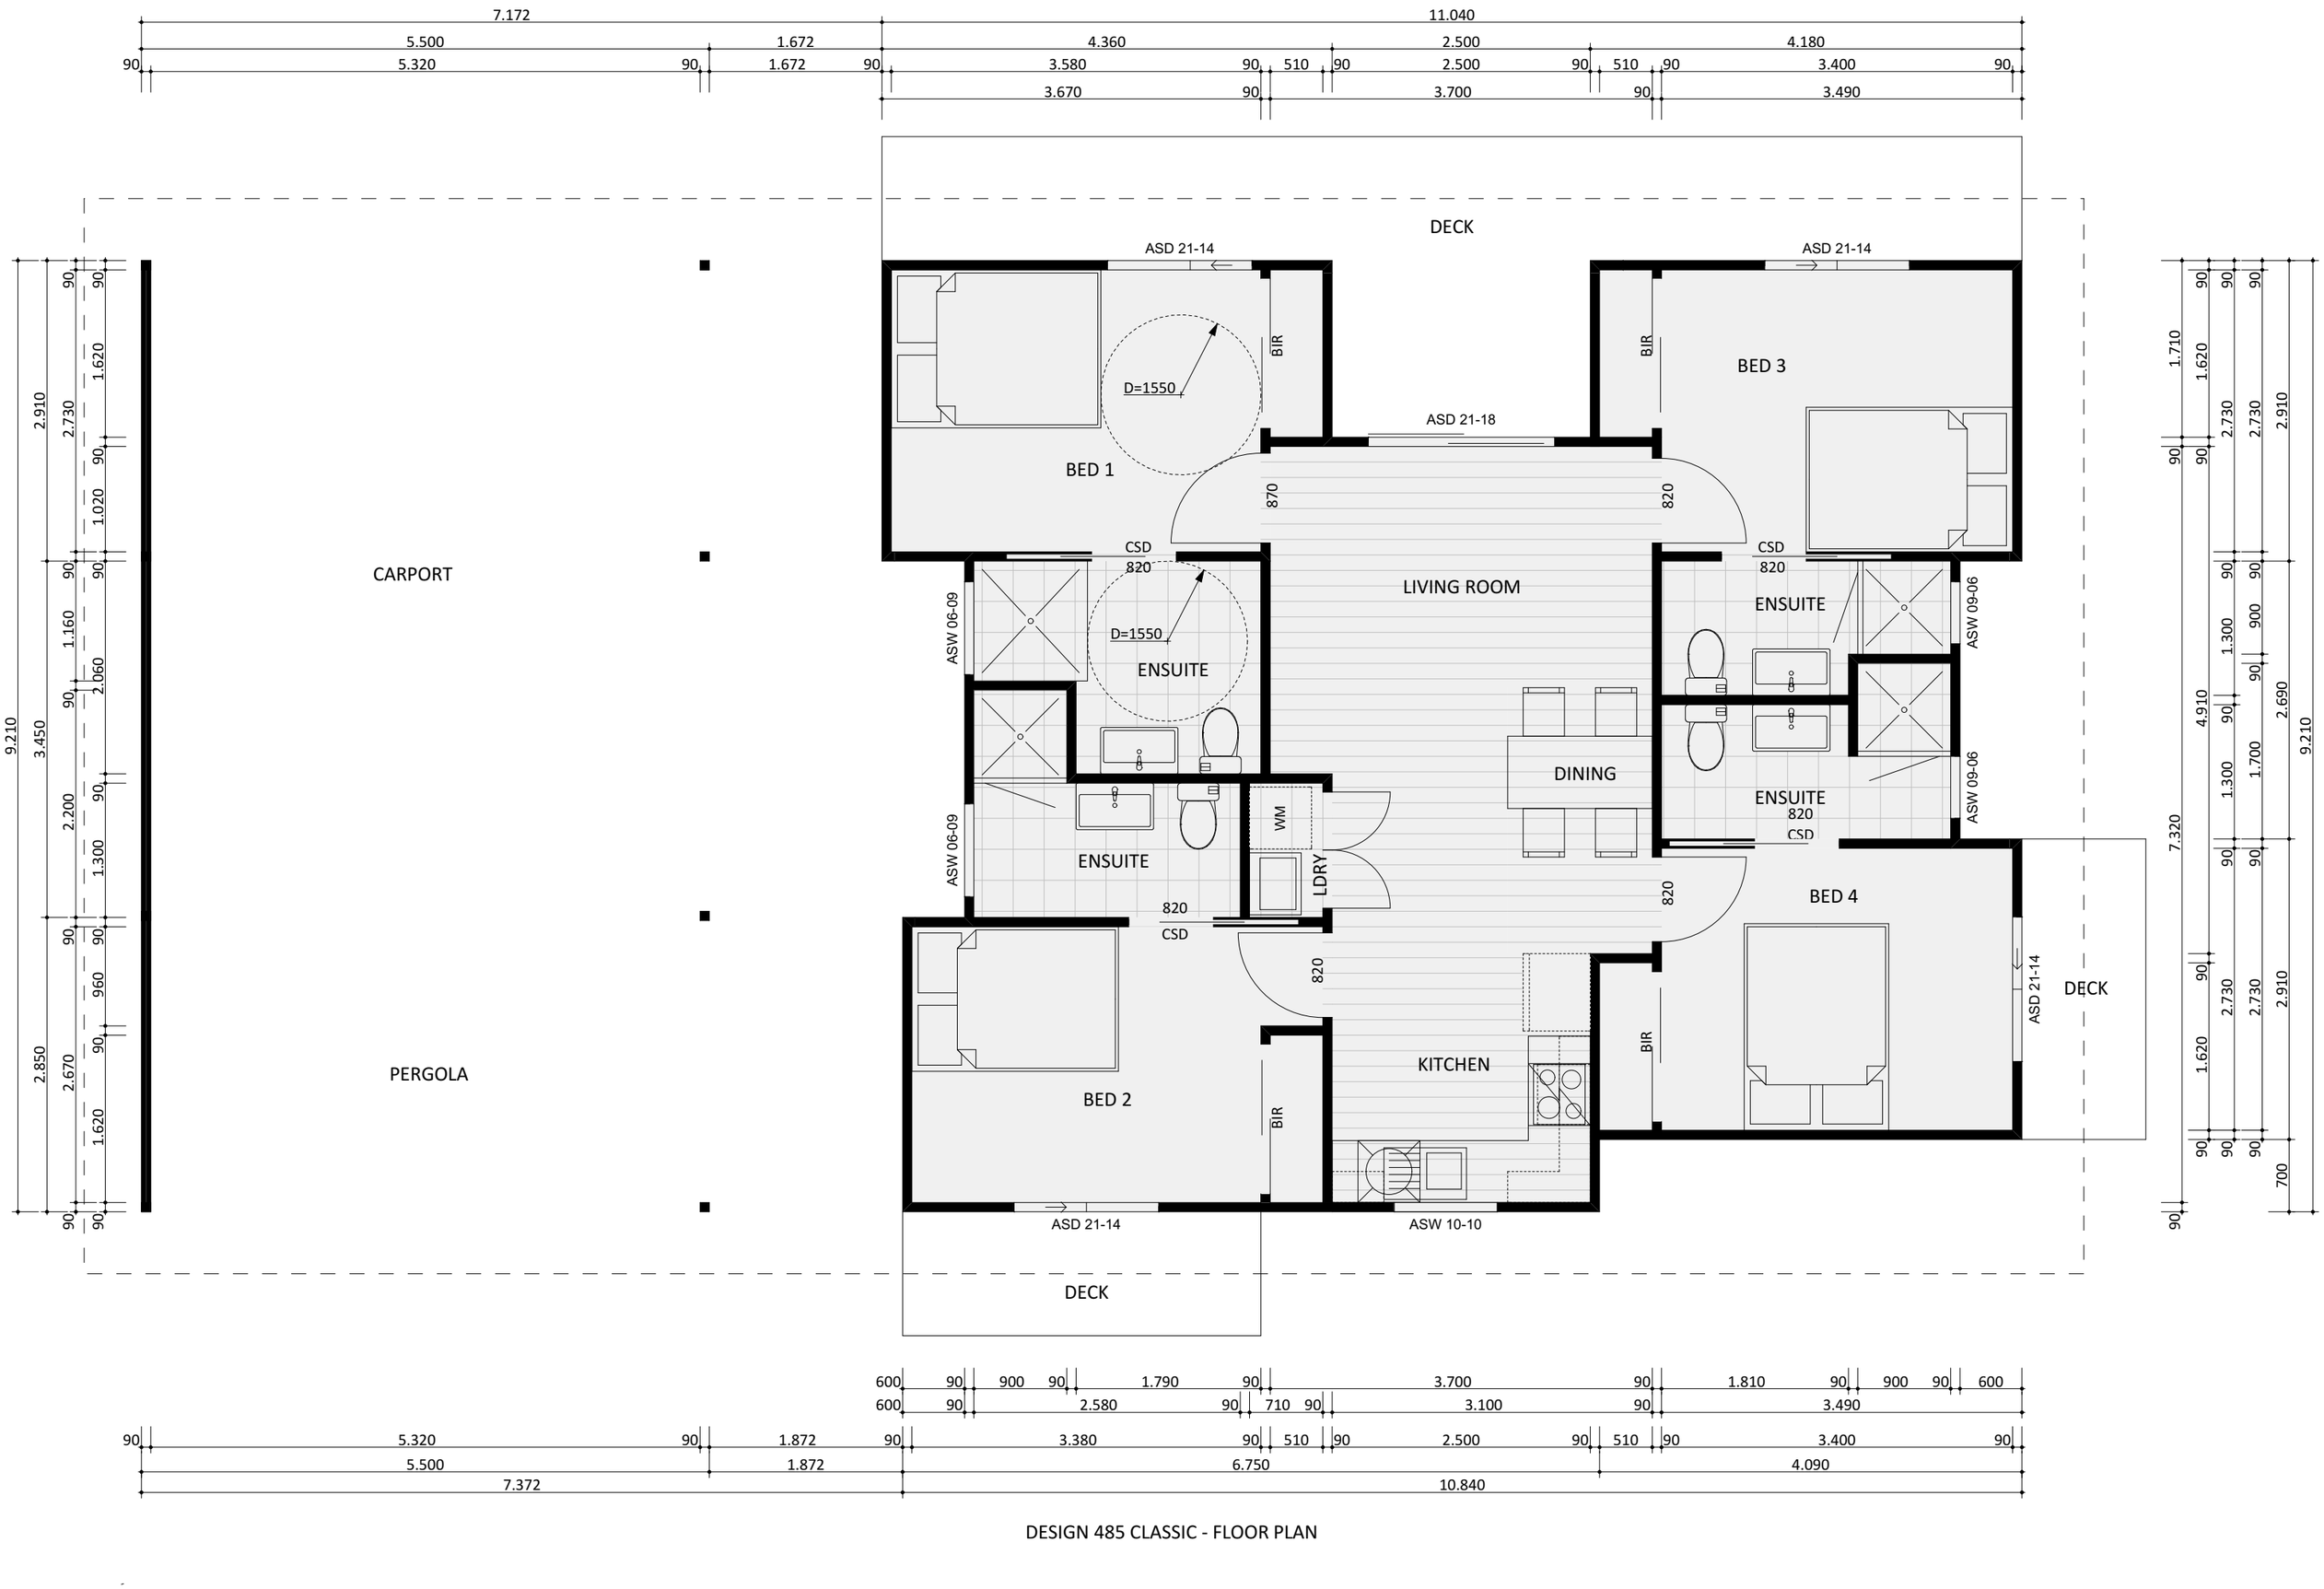

DESIGN 485 CLASSIC - FLOOR PLAN